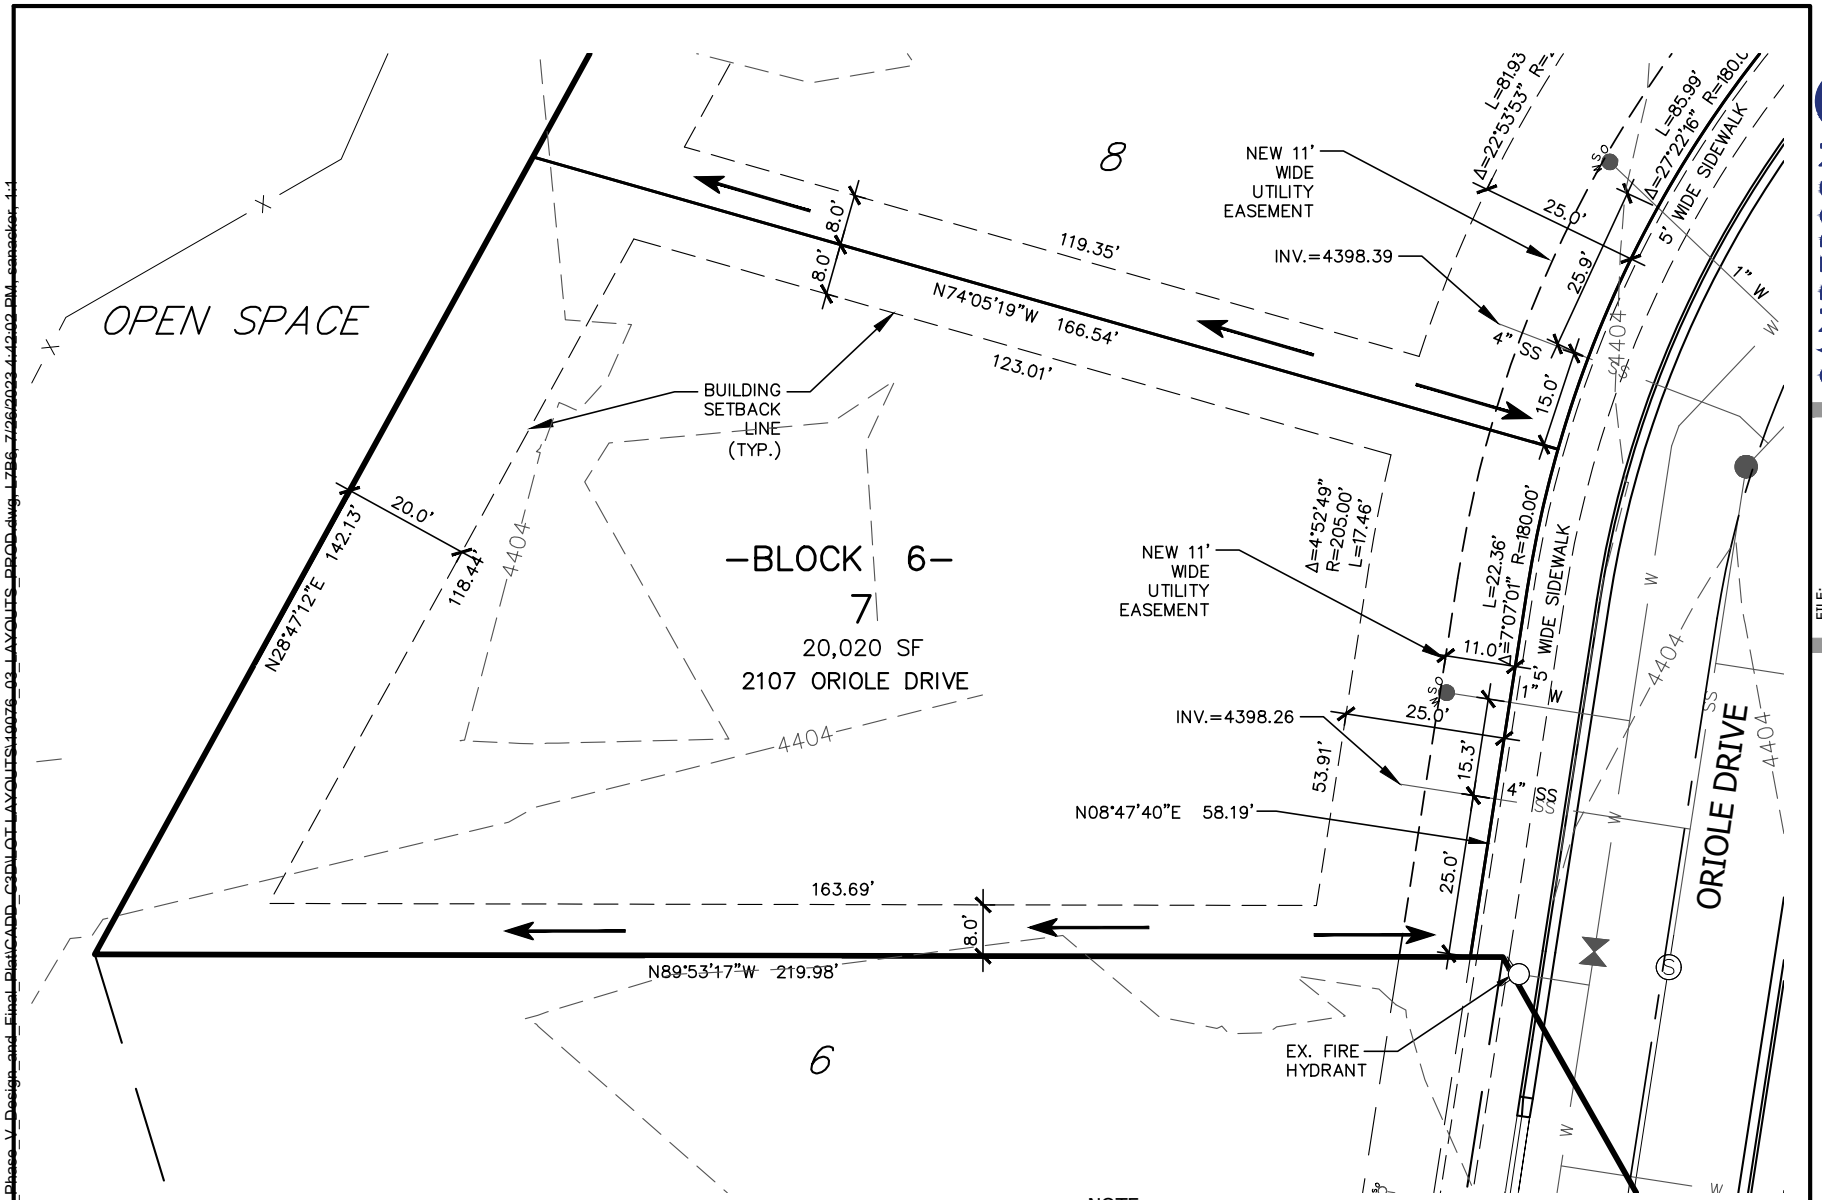

MINIMUM FIRST FLOOR ELEVATION: 4406.51 FEET

NORTH

15 0 15 30

SCALE: 1" = 30'

GENERAL DIRECTION OF STORM RUNOFF FROM LOT TO STREET. FINAL GRADING PER BUILDING CODE.

NOTE:

1. ALL DRAINAGE SHALL BE IN ACCORDANCE WITH CITY OF BELGRADE CODE & DIRECTED TOWARD THE RIGHT OF WAY & OPEN SPACE.
2. THIS IS AN EXHIBIT INTENDED TO SHOW LOT SETBACKS & STREET FEATURES & IS NOT A PLAT OF LEGAL REPRESENTATION OF LOT BOUNDARIES. REFER TO THE FINAL PLAT FOR LEGAL BOUNDARIES.
3. PLAT RECORDING #2804112.
4. CONTOURS AS SHOWN ARE APPROXIMATE & MAY DIFFER AFTER CONSTRUCTION OF ADJACENT STREET & UTILITY IMPROVEMENTS.

SANDERSON STEWART

Enduring Community Design

FILE: 19076_03_LAYOUTS_PROD.DWG

PROJECT NO: 19076.03

CAD: BG

LOT 7, BLOCK 6, MEADOWLARK RANCH SUB., PHASE 5
2107 ORIOLE DRIVE
BELGRADE, GALLATIN COUNTY, MONTANA
LOT LAYOUT

C1.0

P:\19076_03_Meadowlark_Ranch_Subdivision_Phase_V_Design_and_Final_Plat\CADD_C3D\LOT LAYOUTS\19076_03_LAYOUTS_PROD.dwg, LT86, 7/26/2023 4:12:02 PM, sanscker, 1:1